F 028-210 POST WAR 5

PRICE RIVER

UTAH RAILWAY

D. & R. G. W. RAILROAD

New Highway Right of Way

R/W LINE

POWER & LIGHT CO. LINE

MT. STATES T. & T. CO. LINE (30 WIRE)

WESTERN UNION SIGNAL TOWER

TRAFFIC SIGNAL

Traffic Signal

40 ACRE LINE

SECTION LINE

OFF REVISION
Δ = 48°10' LT.
D = 6°00'
R = 955.4'
Ts = 629.77'
Ls = 1202.78'
P.I. = 459+15.2

OFF REVISION
Δ = 57°08' RT.
D = 6°00'
R = 955.37'
Ts = 723.58'
Lc = 1352.2'
P.I. = 475+28.4

S.Δ = 12°00'
10-40' CHORDS

N. 23°05' W.

N. 25°05' E.

LIST OF STRUCTURES

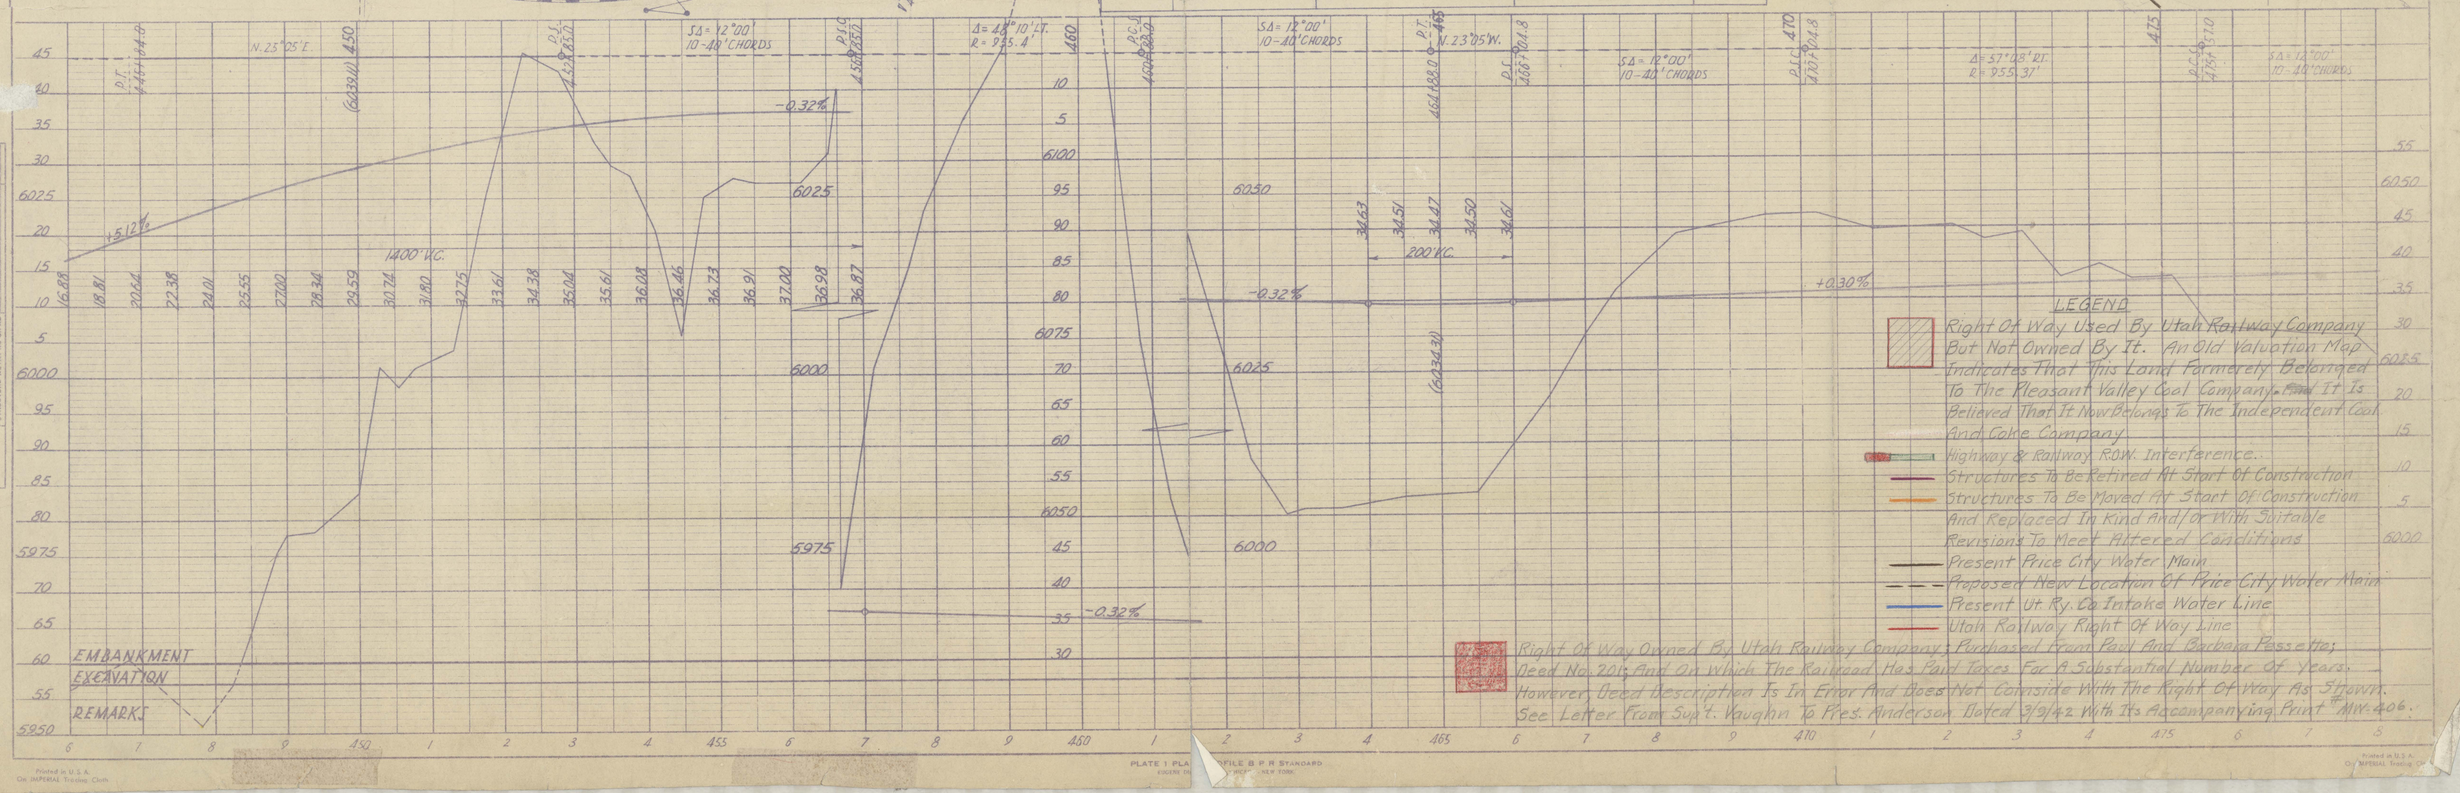

PLATE 1 PLAN PROFILE 8 P R R STANDARD

Printed in U.S.A. On IMPERIAL Tracing Cloth